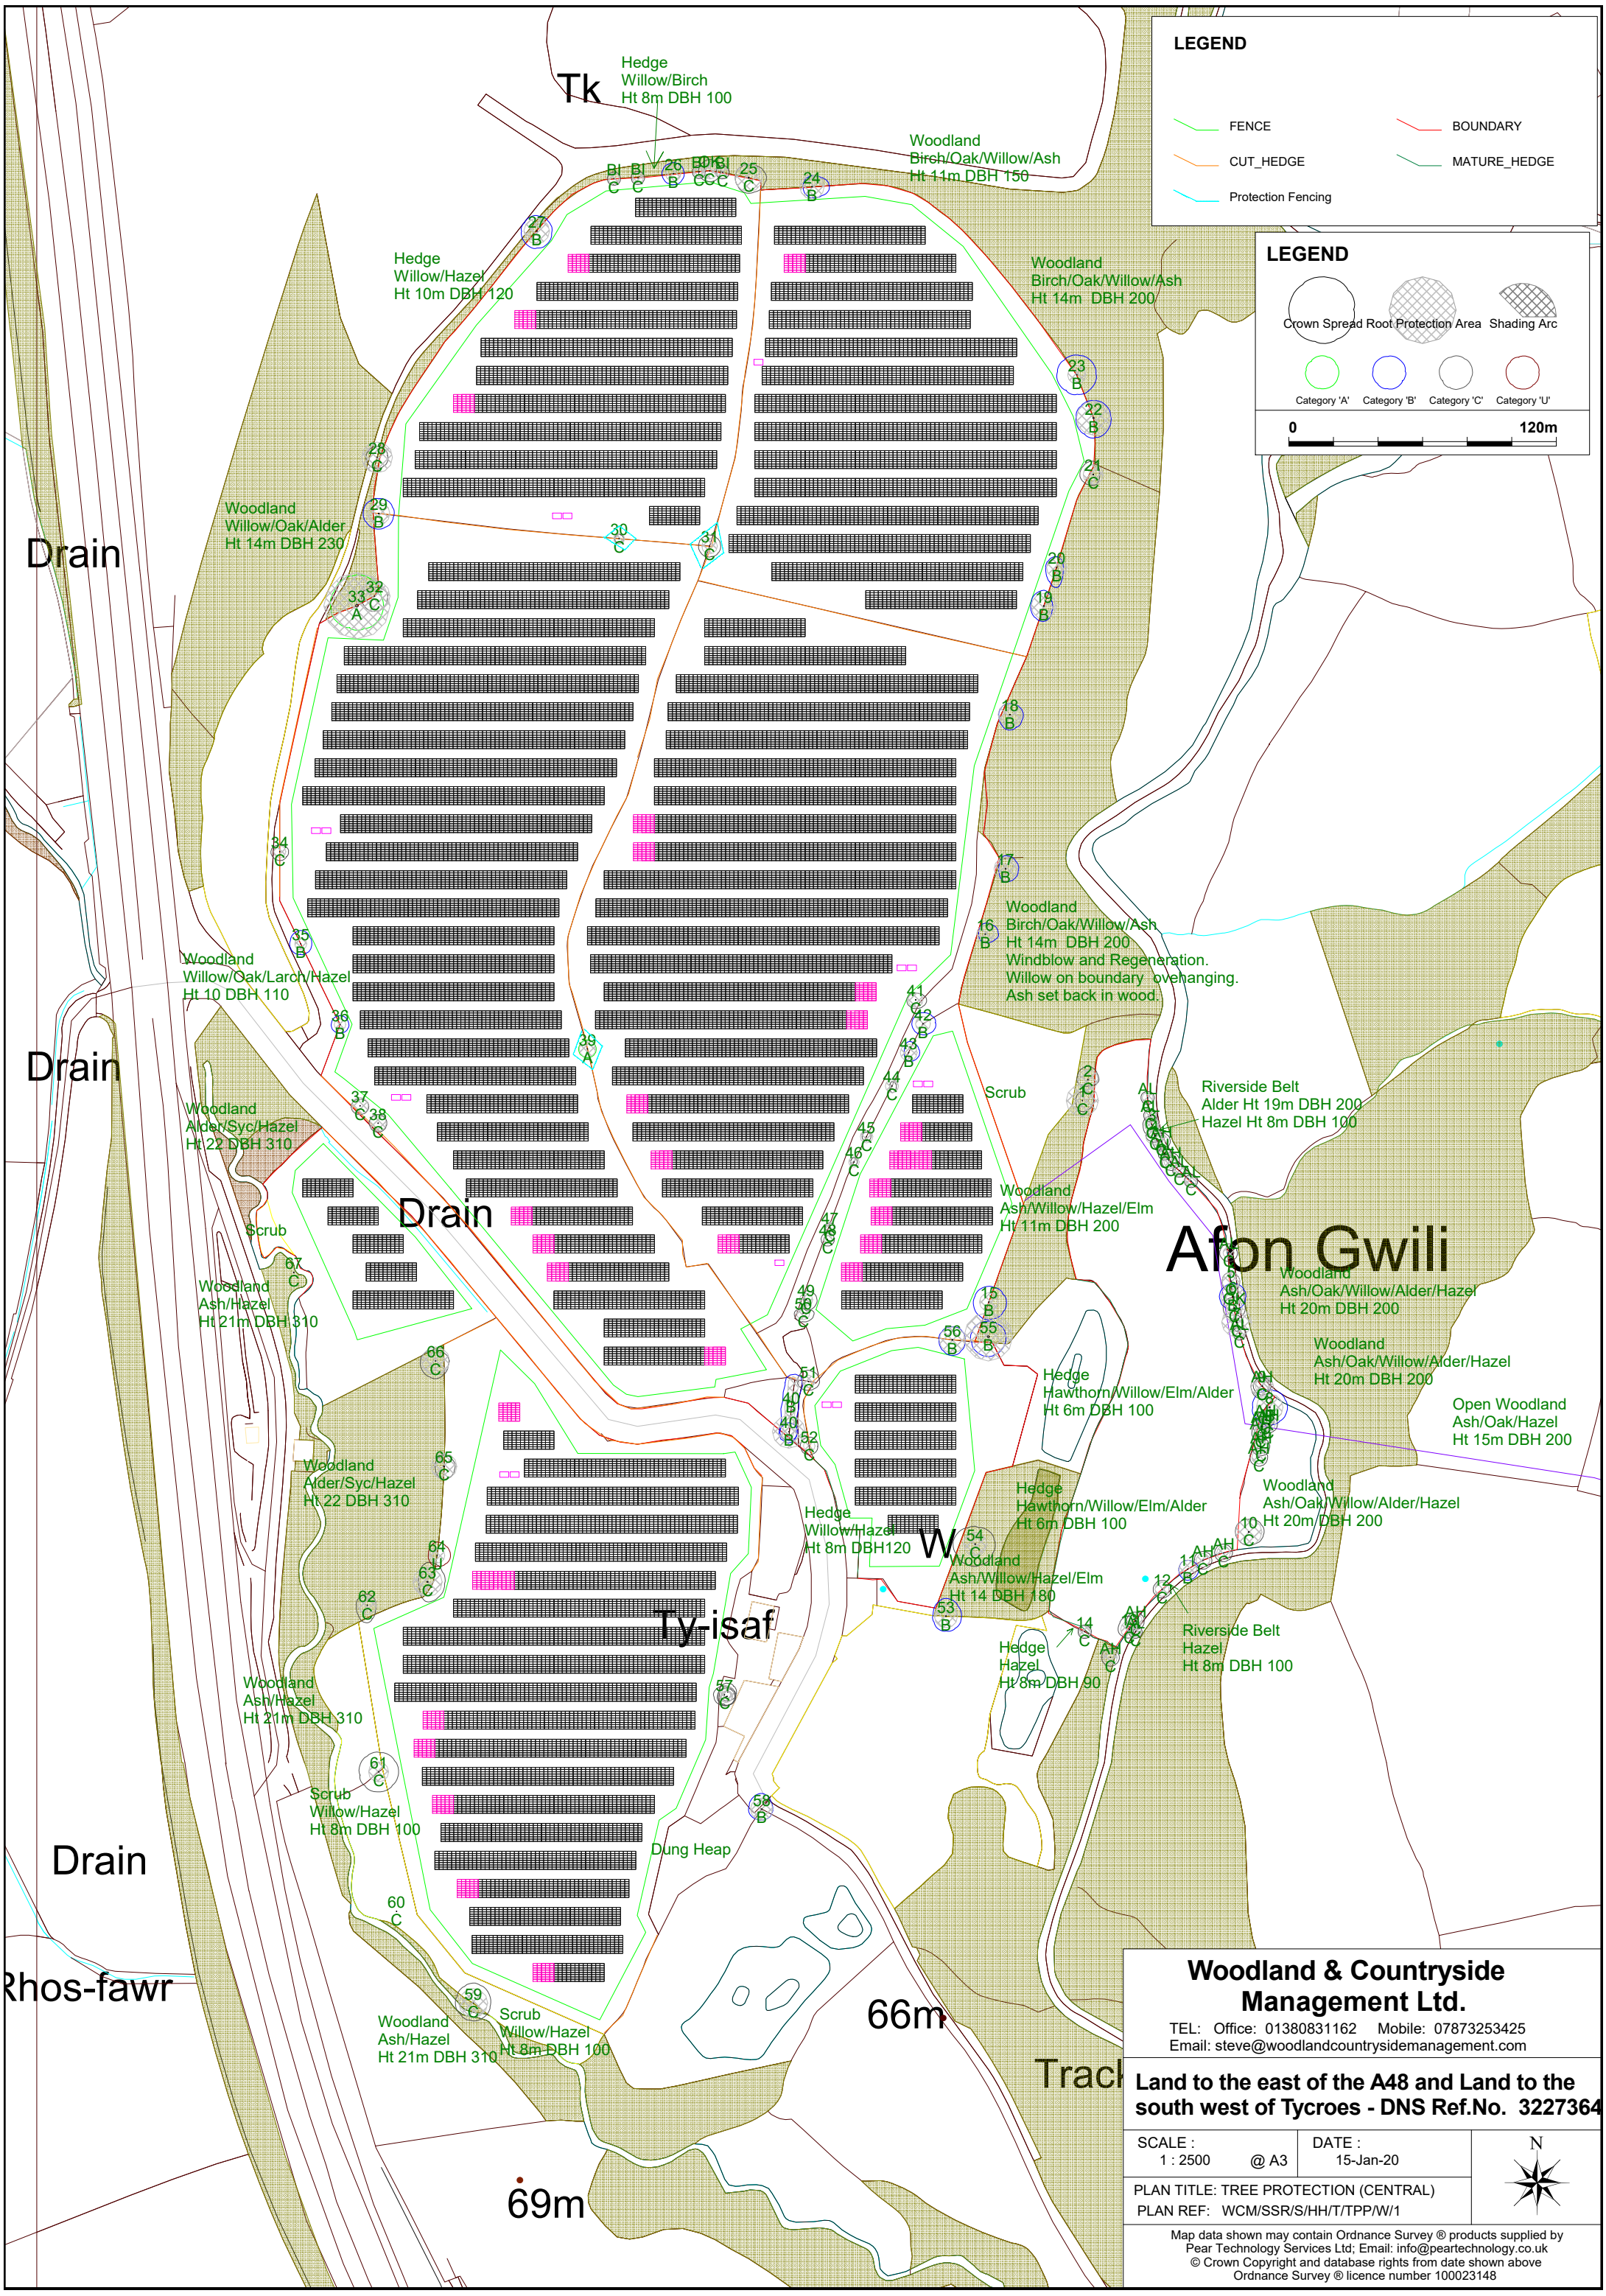
LEGEND
FENCE
BOUNDARY
CUT_HEDGE
MATURE_HEDGE
Protection Fencing
LEGEND
Crown Spread Root Protection Area
Shading Arc
Category 'A'
Category 'B'
Category 'C'
Category 'U'
0
120m
Tk
Hedge
Willow/Birch
Ht 8m DBH 100
Woodland
Birch/Oak/Willow/Ash
Ht 11m DBH 150
Hedge
Willow/Hazel
Ht 10m DBH 120
Woodland
Birch/Oak/Willow/Ash
Ht 14m DBH 200
Woodland
Willow/Oak/Alder
Ht 14m DBH 230
Drain
Woodland
Birch/Oak/Willow/Ash
Ht 14m DBH 200
Windblow and Regeneration.
Willow on boundary overhanging.
Ash set back in wood.
Woodland
Willow/Oak/Larch/Hazel
Ht 10 DBH 110
Drain
Scrub
Riverside Belt
Alder Ht 19m DBH 200
Hazel Ht 8m DBH 100
Woodland
Alder/Syc/Hazel
Ht 22 DBH 310
Drain
Woodland
Ash/Willow/Hazel/Elm
Ht 11m DBH 200
Afon Gwili
Scrub
Woodland
Ash/Hazel
Ht 21m DBH 310
Woodland
Ash/Oak/Willow/Alder/Hazel
Ht 20m DBH 200
Woodland
Ash/Oak/Willow/Alder/Hazel
Ht 20m DBH 200
Hedge
Hawthorn/Willow/Elm/Alder
Ht 6m DBH 100
Open Woodland
Ash/Oak/Hazel
Ht 15m DBH 200
Woodland
Alder/Syc/Hazel
Ht 22 DBH 310
Hedge
Willow/Hazel
Ht 8m DBH120
W
Hedge
Hawthorn/Willow/Elm/Alder
Ht 6m DBH 100
Woodland
Ash/Oak/Willow/Alder/Hazel
Ht 20m DBH 200
Woodland
Ash/Willow/Hazel/Elm
Ht 14 DBH 180
Ty-isaf
Hedge
Hazel
Ht 8m DBH 90
Riverside Belt
Hazel
Ht 8m DBH 100
Woodland
Ash/Hazel
Ht 21m DBH 310
Scrub
Willow/Hazel
Ht 8m DBH 100
Dung Heap
Drain
Rhos-fawr
Woodland
Ash/Hazel
Ht 21m DBH 310
Scrub
Willow/Hazel
Ht 8m DBH 100
66m
Track
69m
Woodland & Countryside Management Ltd.
TEL: Office: 01380831162 Mobile: 07873253425
Email: steve@woodlandcountrysidemanagement.com
Land to the east of the A48 and Land to the south west of Tycroes - DNS Ref.No. 3227364
SCALE : 1 : 2500 @ A3
DATE : 15-Jan-20
N
PLAN TITLE: TREE PROTECTION (CENTRAL)
PLAN REF: WCM/SSR/S/HH/T/TPP/W/1
Map data shown may contain Ordnance Survey ® products supplied by Pear Technology Services Ltd; Email: info@peartechnology.co.uk
© Crown Copyright and database rights from date shown above
Ordnance Survey ® licence number 100023148